


Concord Road

Scale: 1"=60'

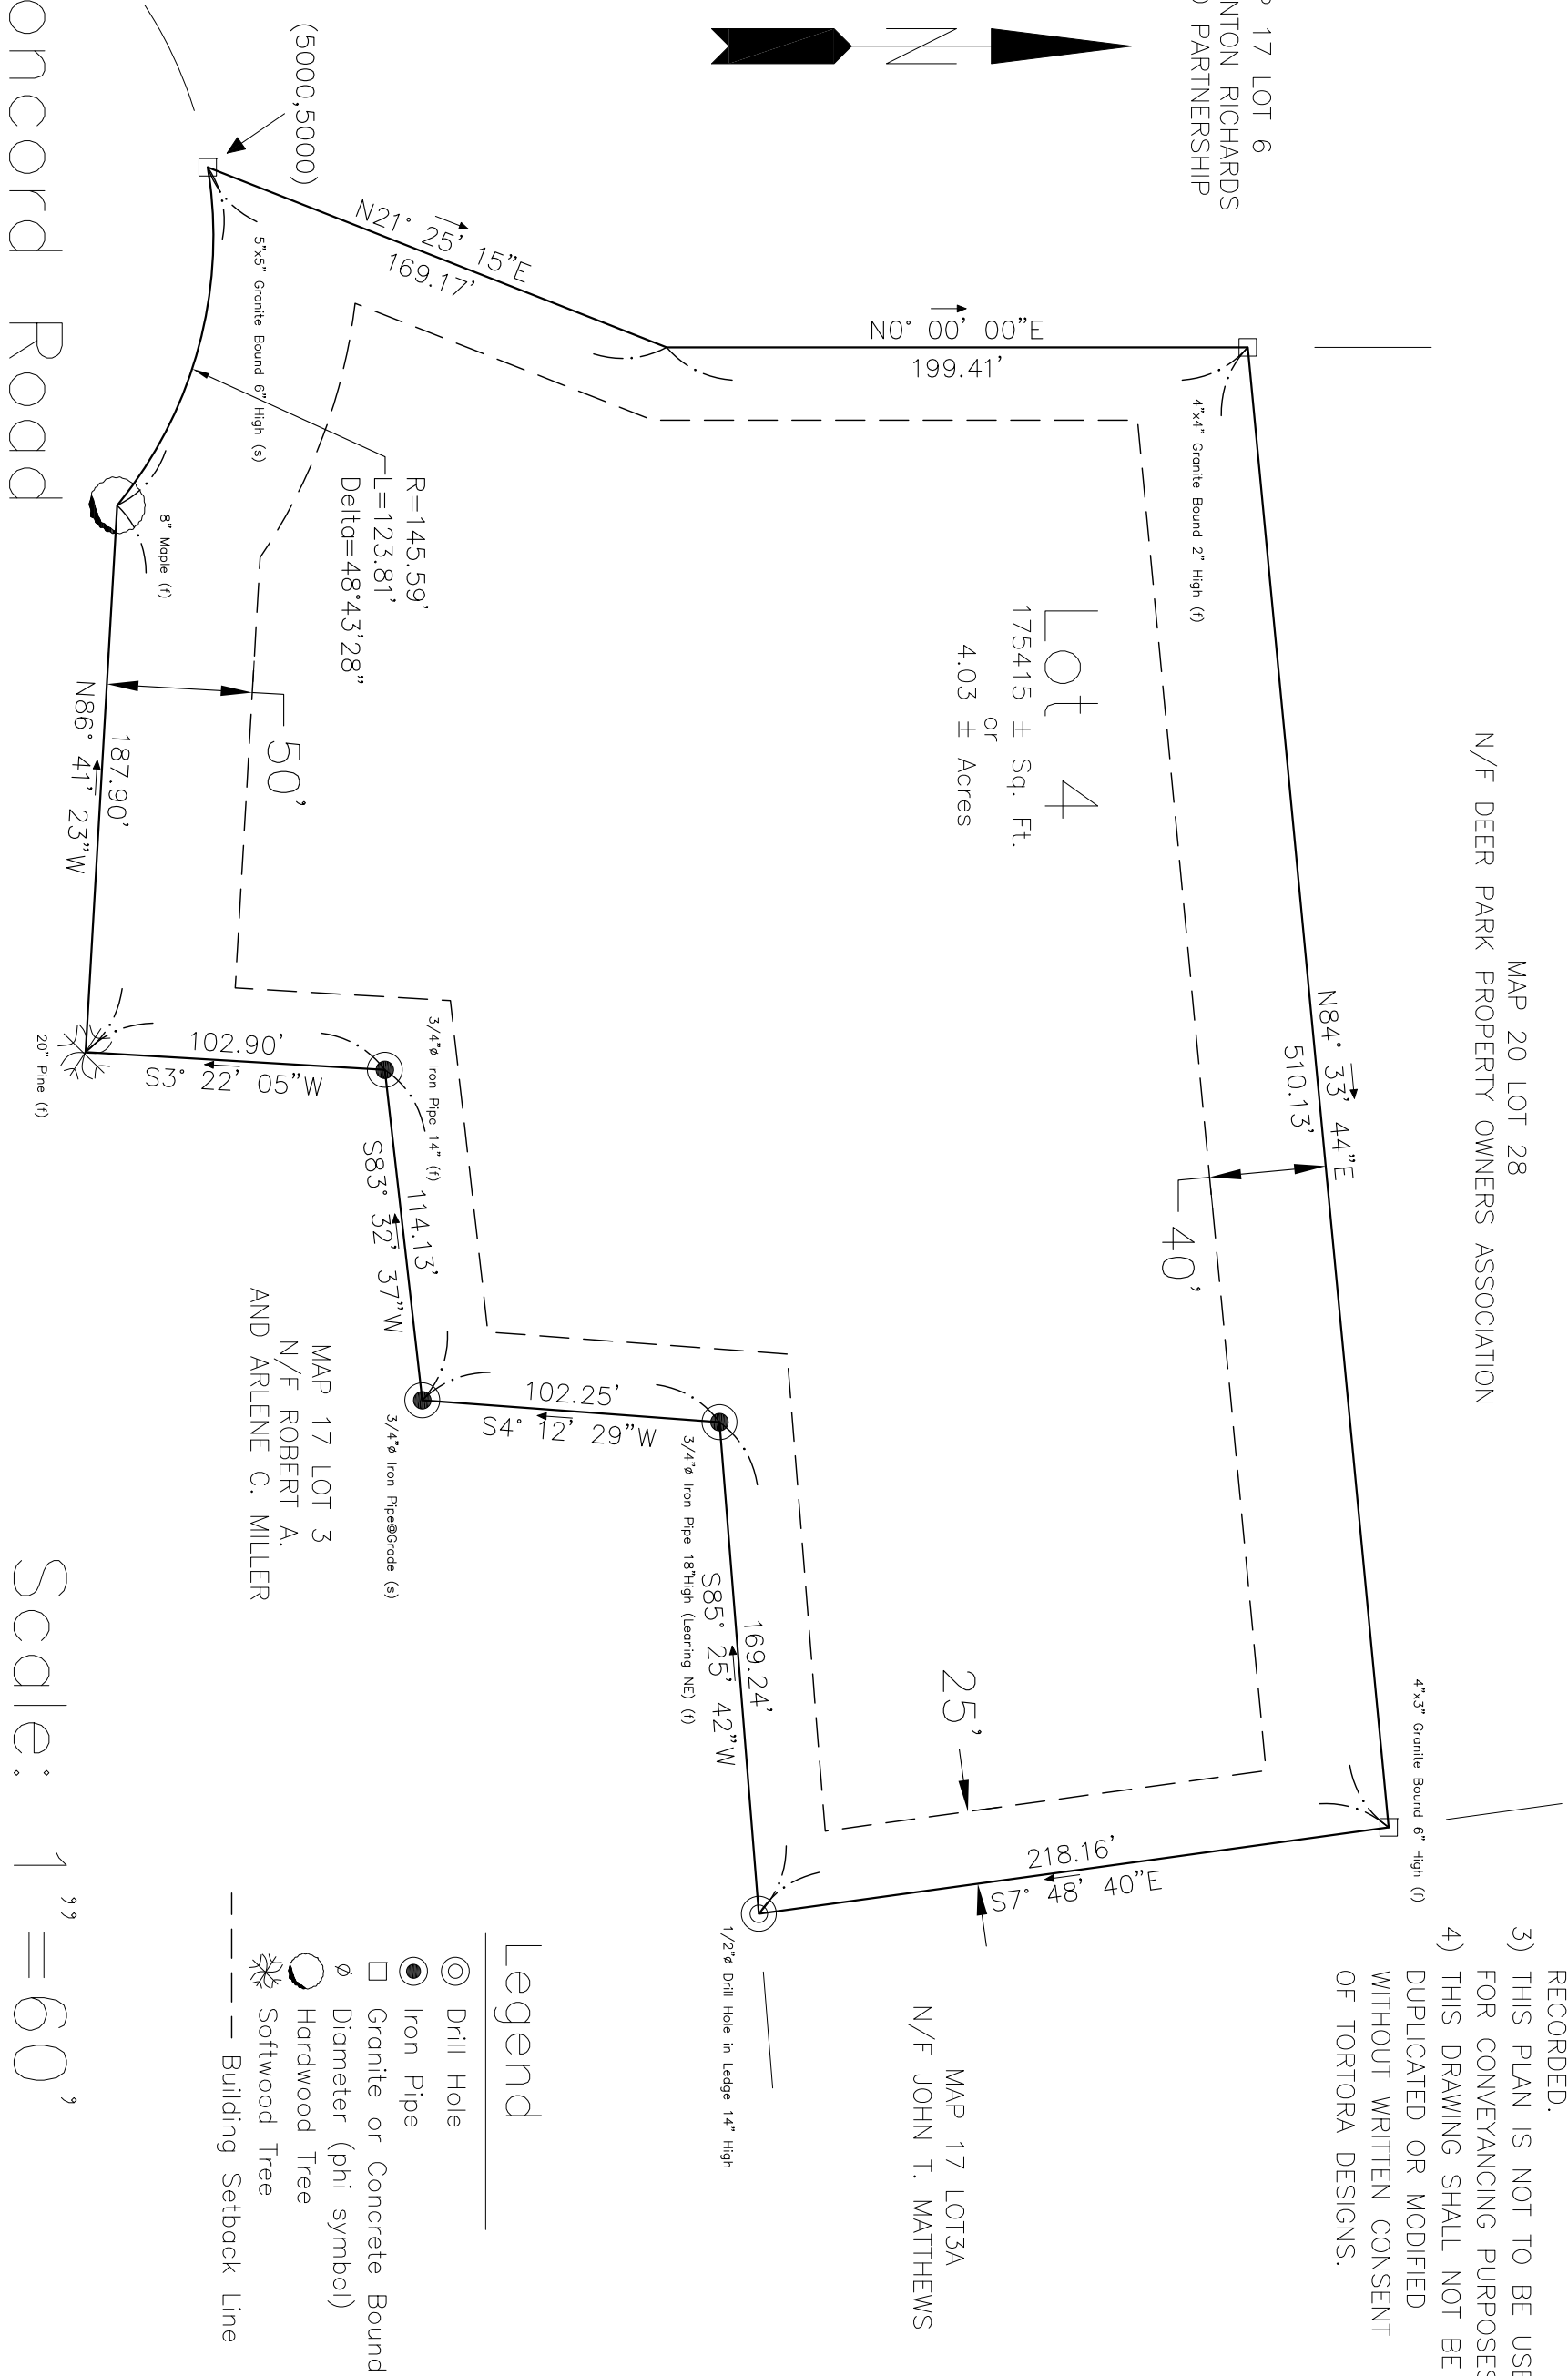

Client: A. Richard Vannozzi Address: 550 HUNTINGTON AVE., BOSTON, MA

S-2	Drawing Number:	Drawing Name:		CIVE 2300 Portfolio Project DEPARTMENT OF CIVIL ENGINEERING TECHNOLOGY Wentworth Institute of Technology	Course #:		Tortora Designs 25 Margaret Rd Middleboro, MA 508-245-9242 tortoram@wit.edu	
		Boundry Plan			CIVE 2300			
		Drawn By: Michael Tortora			Assignment: Project# 2			
		Date: April 10, 2018		Revisions:	Comments/Grade:			