


ELEVATIONS

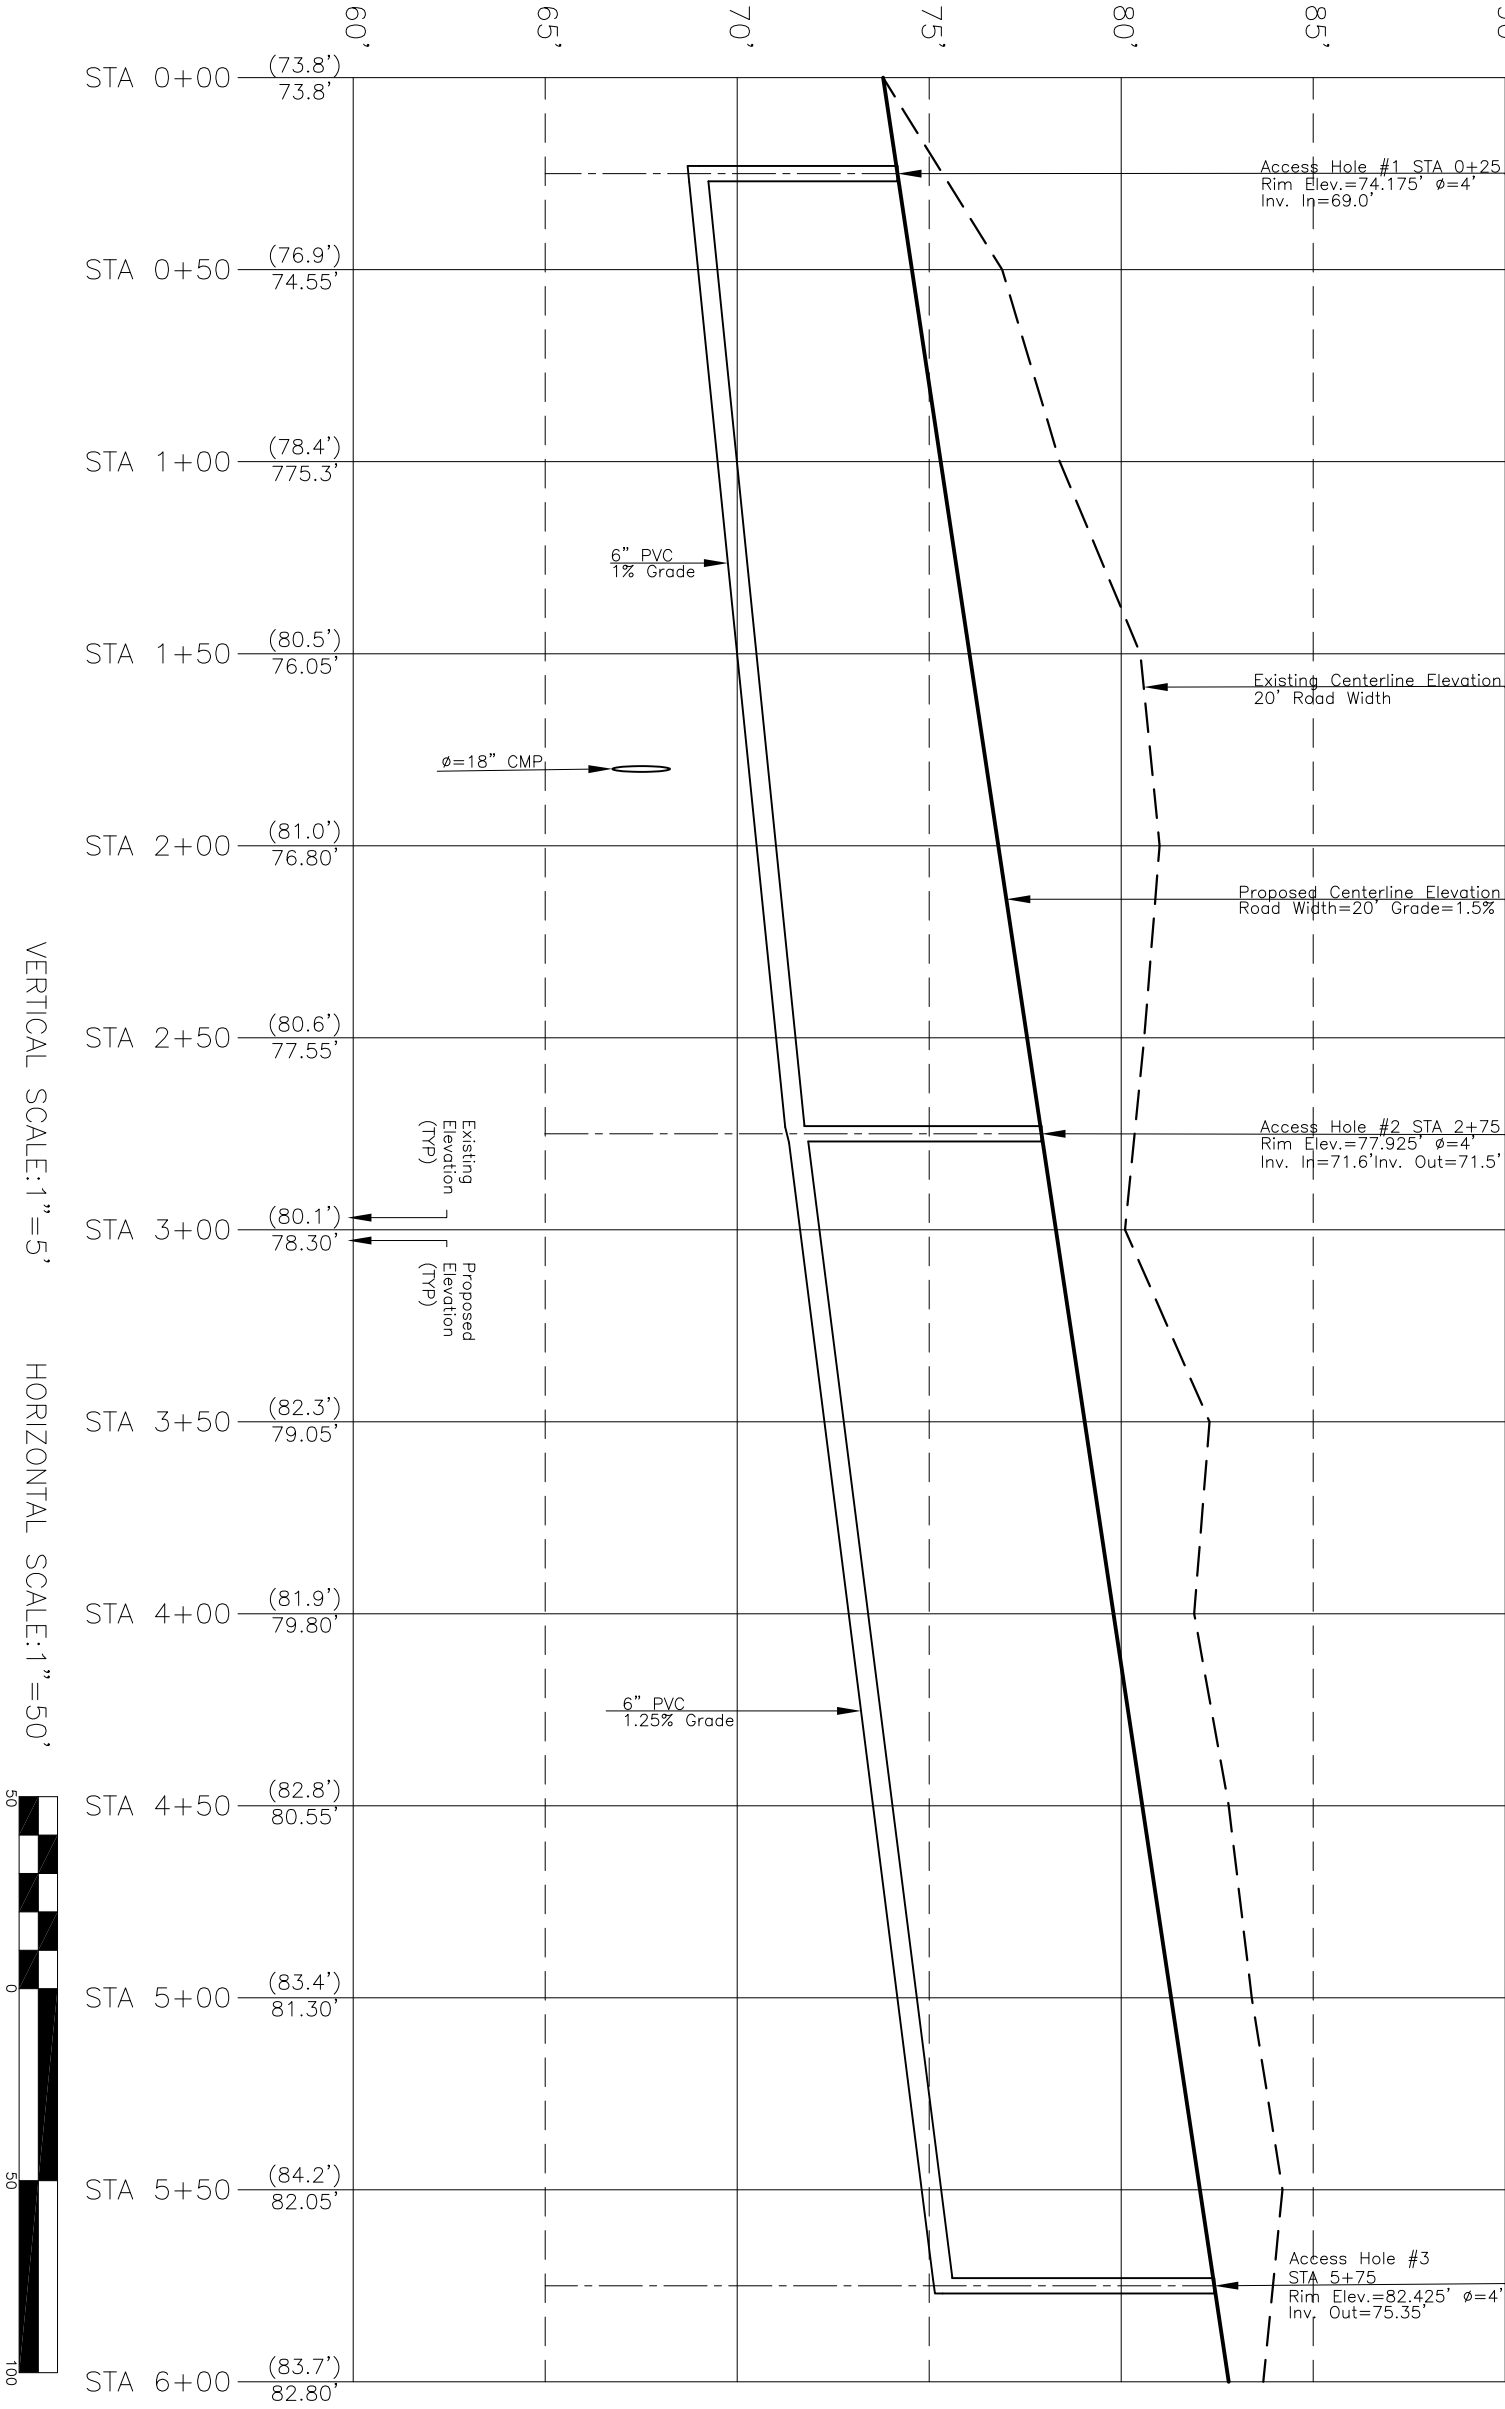

- NOTES
- 1) THIS IS A STUDENT PROJECT.
 - 2) THIS PLAN IS NOT TO BE RECORDED.
 - 3) THIS PLAN IS NOT TO BE USED FOR CONVEYANCING PURPOSES.
 - 4) THIS DRAWING SHALL NOT BE DUPLICATED OR MODIFIED WITHOUT WRITTEN CONSENT OF TORTORA DESIGNS.

Client: A. Richard Vannozzi Address: 550 HUNTINGTON AVE., BOSTON, MA

<div>S-4</div>	Drawing Number:	Drawing Name: Road Profile		CIVE 2300 Portfolio Project DEPARTMENT OF CIVIL ENGINEERING TECHNOLOGY Wentworth Institute of Technology	Course #: CIVE 2300		Tortora Designs 25 Margaret Rd Middleboro, MA 508-245-9242 tortoram@wit.edu 
		Drawn By: Michael Tortora			Assignment: Project# 4A		
		Date: April 10, 2018			Comments/Grade:		
		Revisions:					