


SECTION-F1

1/2" = 1'-0"

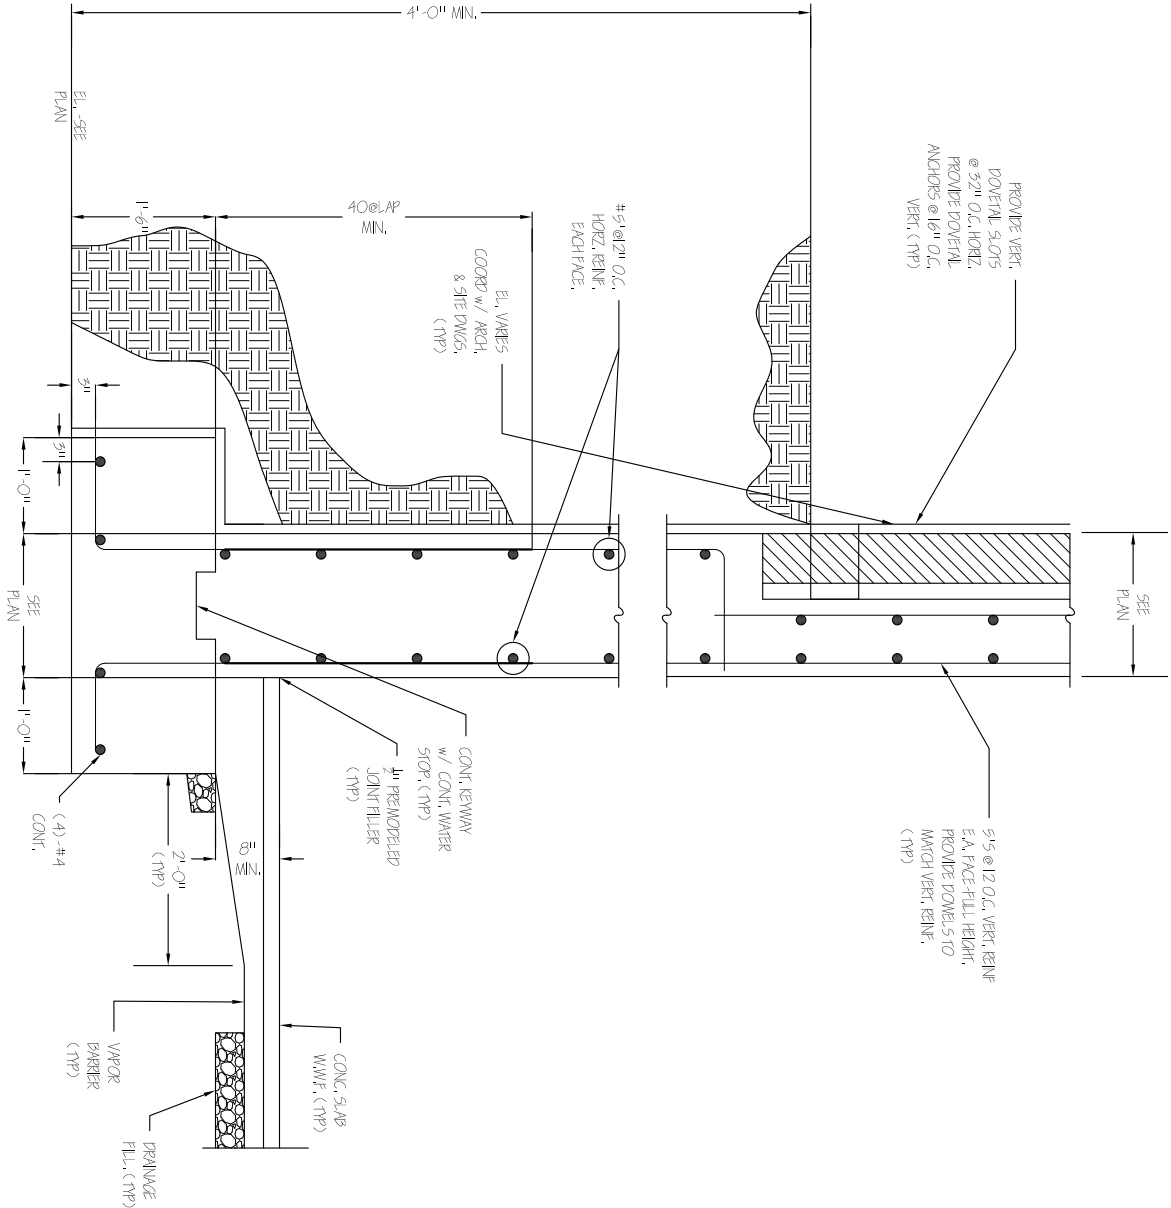


SECTION-F2

1/2" = 1'-0"

- NOTES
- 1) THIS IS A STUDENT PROJECT.
 - 2) THIS PLAN IS NOT TO BE RECORDED.
 - 3) THIS PLAN IS NOT TO BE USED FOR CONVEYANCING PURPOSES.
 - 4) THIS DRAWING SHALL NOT BE DUPLICATED OR MODIFIED WITHOUT WRITTEN CONSENT OF TORTORA DESIGNS.

Client: A., Richard Vannozzi Address: 550 HUNTINGTON AVE., BOSTON, MA

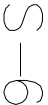

Drawing Name: FoundationDetail	
Drawn By: Michael Tortora	Revisions:
Date:February 12, 2018	

CIVE 2300 Portfolio Project
DEPARTMENT OF CIVIL ENGINEERING TECHNOLOGY
Wentworth Institute of Technology

Course #: CIVE 2300	Assignment: Project #5
Comments/Grade:	

Tortora Designs

25 Margaret Rd
Middleboro, MA
508-245-9242
tortoram@wit.edu