


Concord Road

Scale: 1"=60'

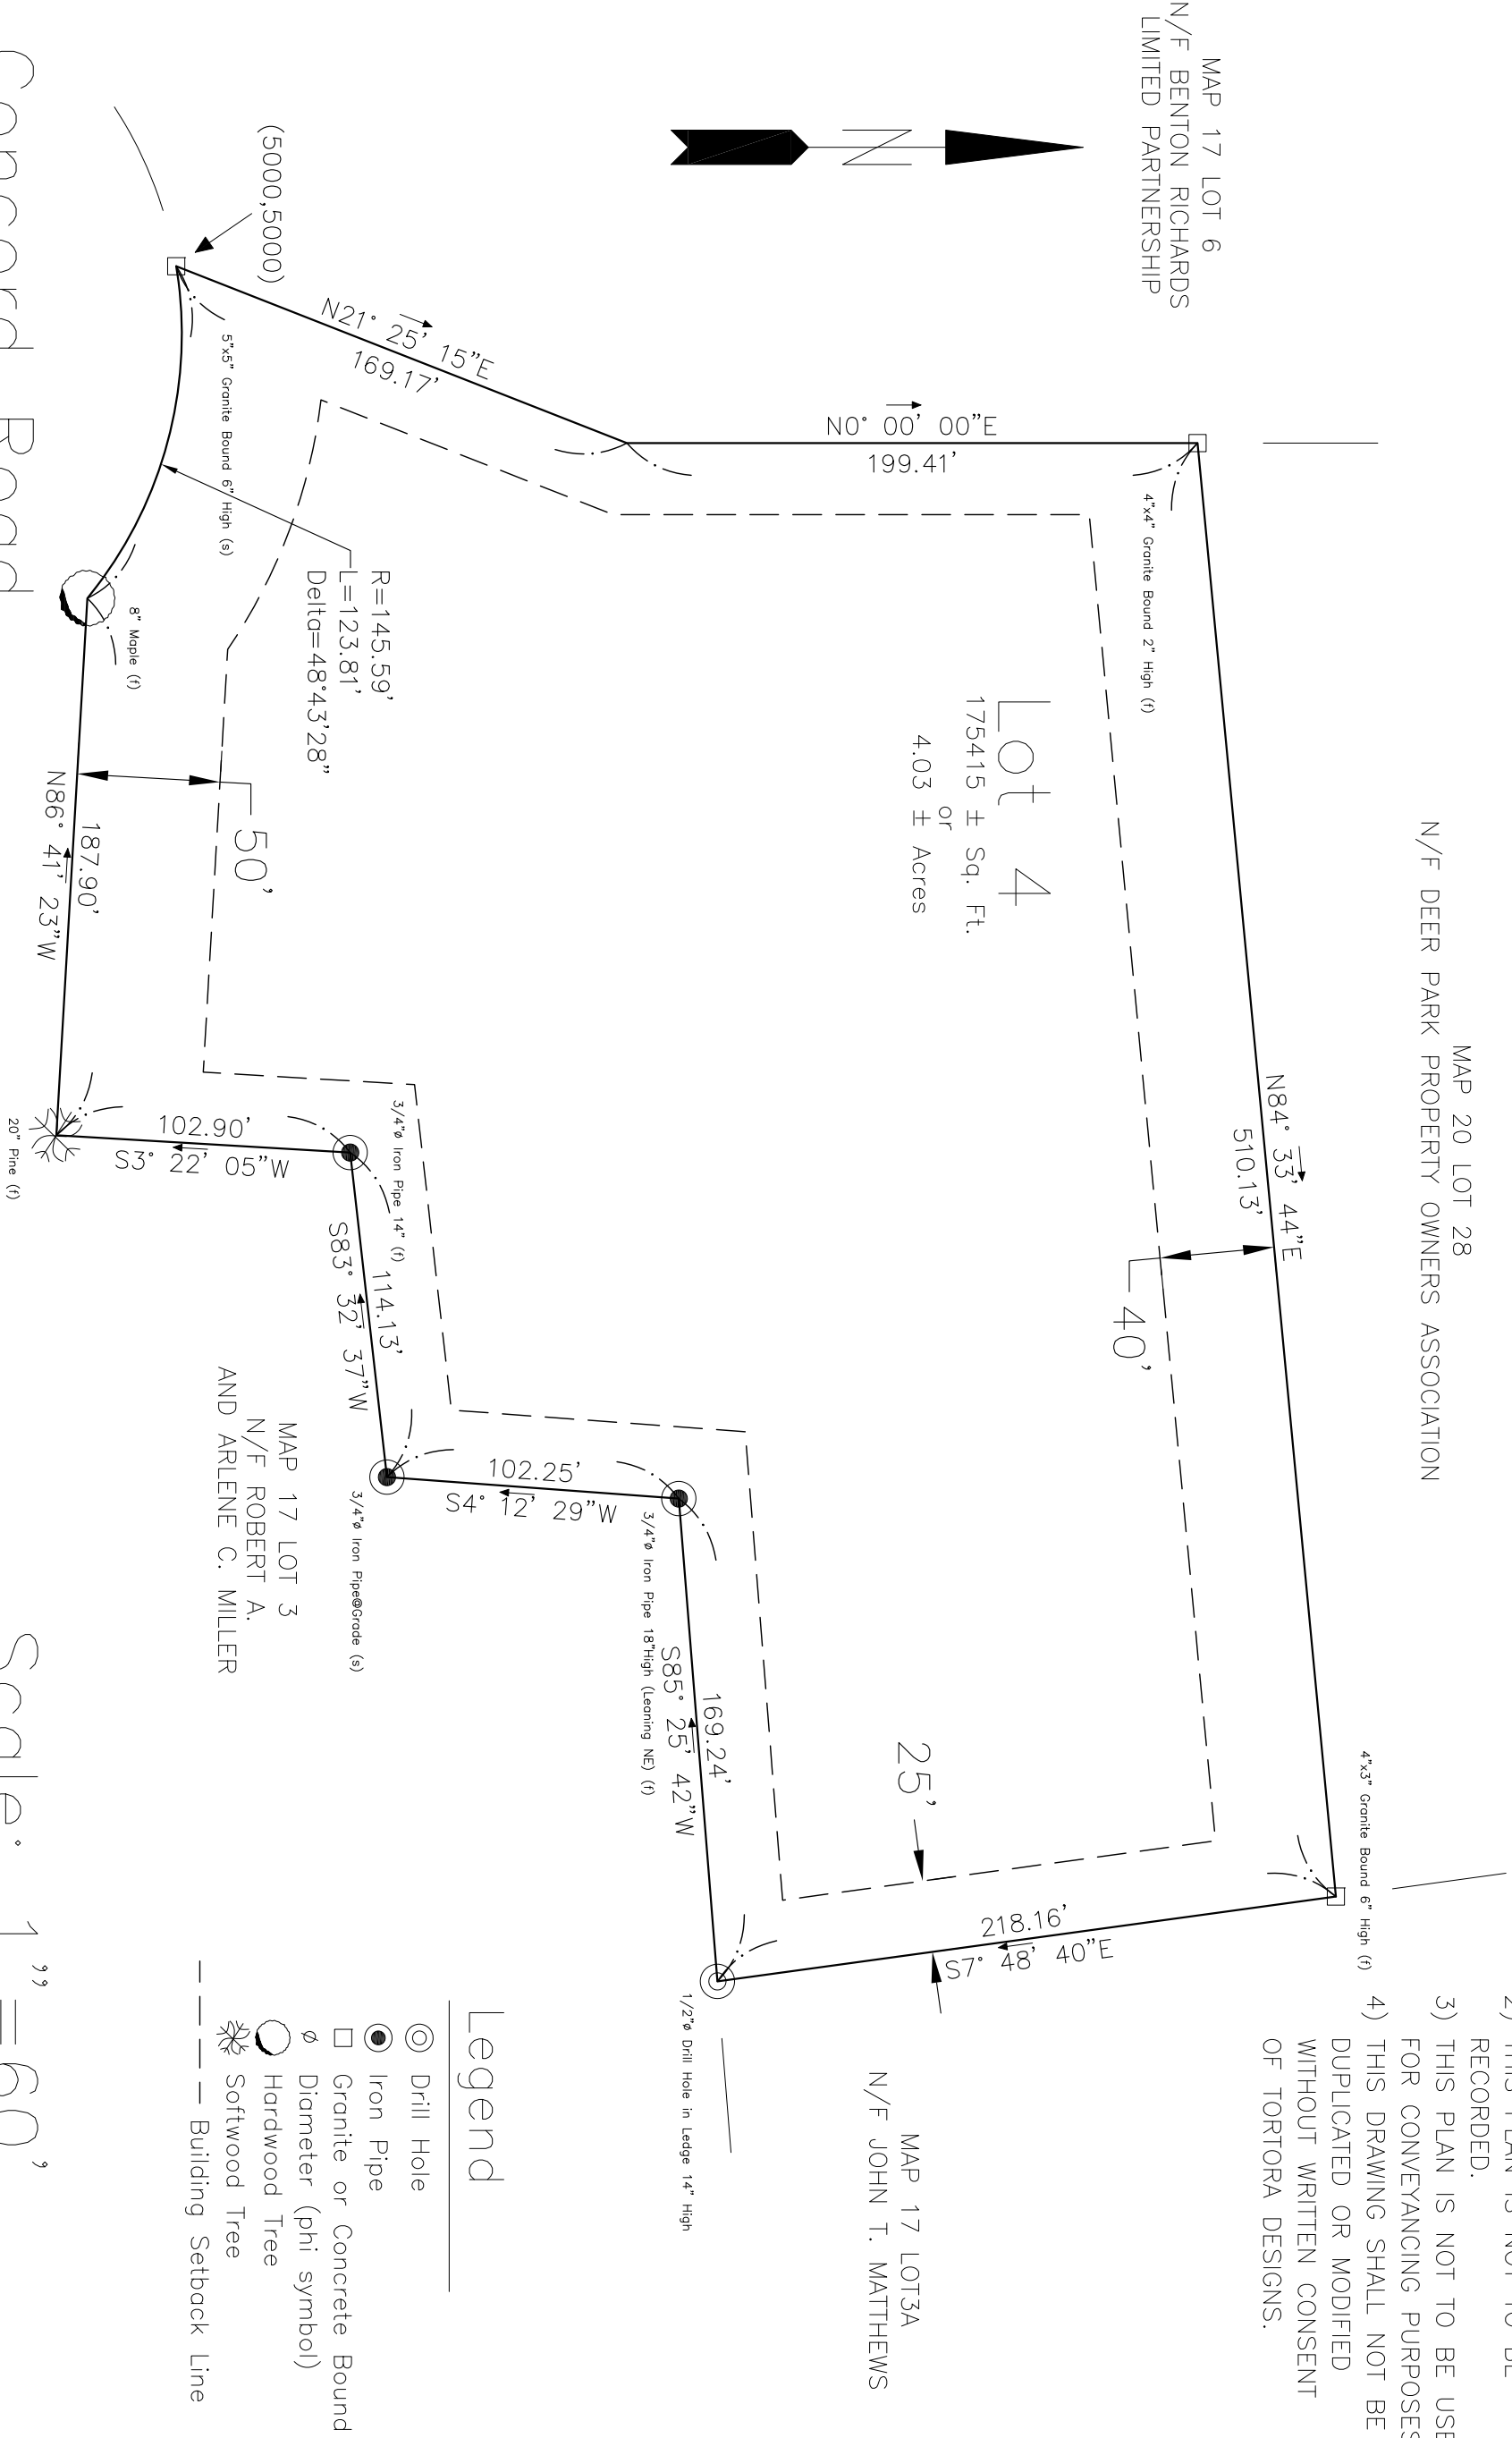

Legend

- Drill Hole
- Iron Pipe
- Granite or Concrete Bound
- Diameter (phi symbol)
- Hardwood Tree
- Softwood Tree
- Building Setback Line

NOTES

- 1) THIS IS A STUDENT PROJECT.
- 2) THIS PLAN IS NOT TO BE RECORDED.
- 3) THIS PLAN IS NOT TO BE USED FOR CONVEANCING PURPOSES.
- 4) THIS DRAWING SHALL NOT BE DUPLICATED OR MODIFIED WITHOUT WRITTEN CONSENT OF TORTORA DESIGNS.

Client: A., Richard Vannozzi Address: 550 HUNTINGTON AVE., BOSTON, MA

CIVE 2300 Portfolio Project  
DEPARTMENT OF CIVIL ENGINEERING TECHNOLOGY  
Wentworth Institute of Technology

Course #: CIVE 2300  
Assignment: Project #2  
Comments/Grade:

**Tortora Designs**  
25 Margaret Rd  
Middleboro, MA  
508-245-9242  
tortoram@wit.edu



Drawing Name: Property Boundary Plan  
Drawing Number: S-2  
Drawn By: Michael Tortora  
Date: January 29, 2018  
Revisions: