
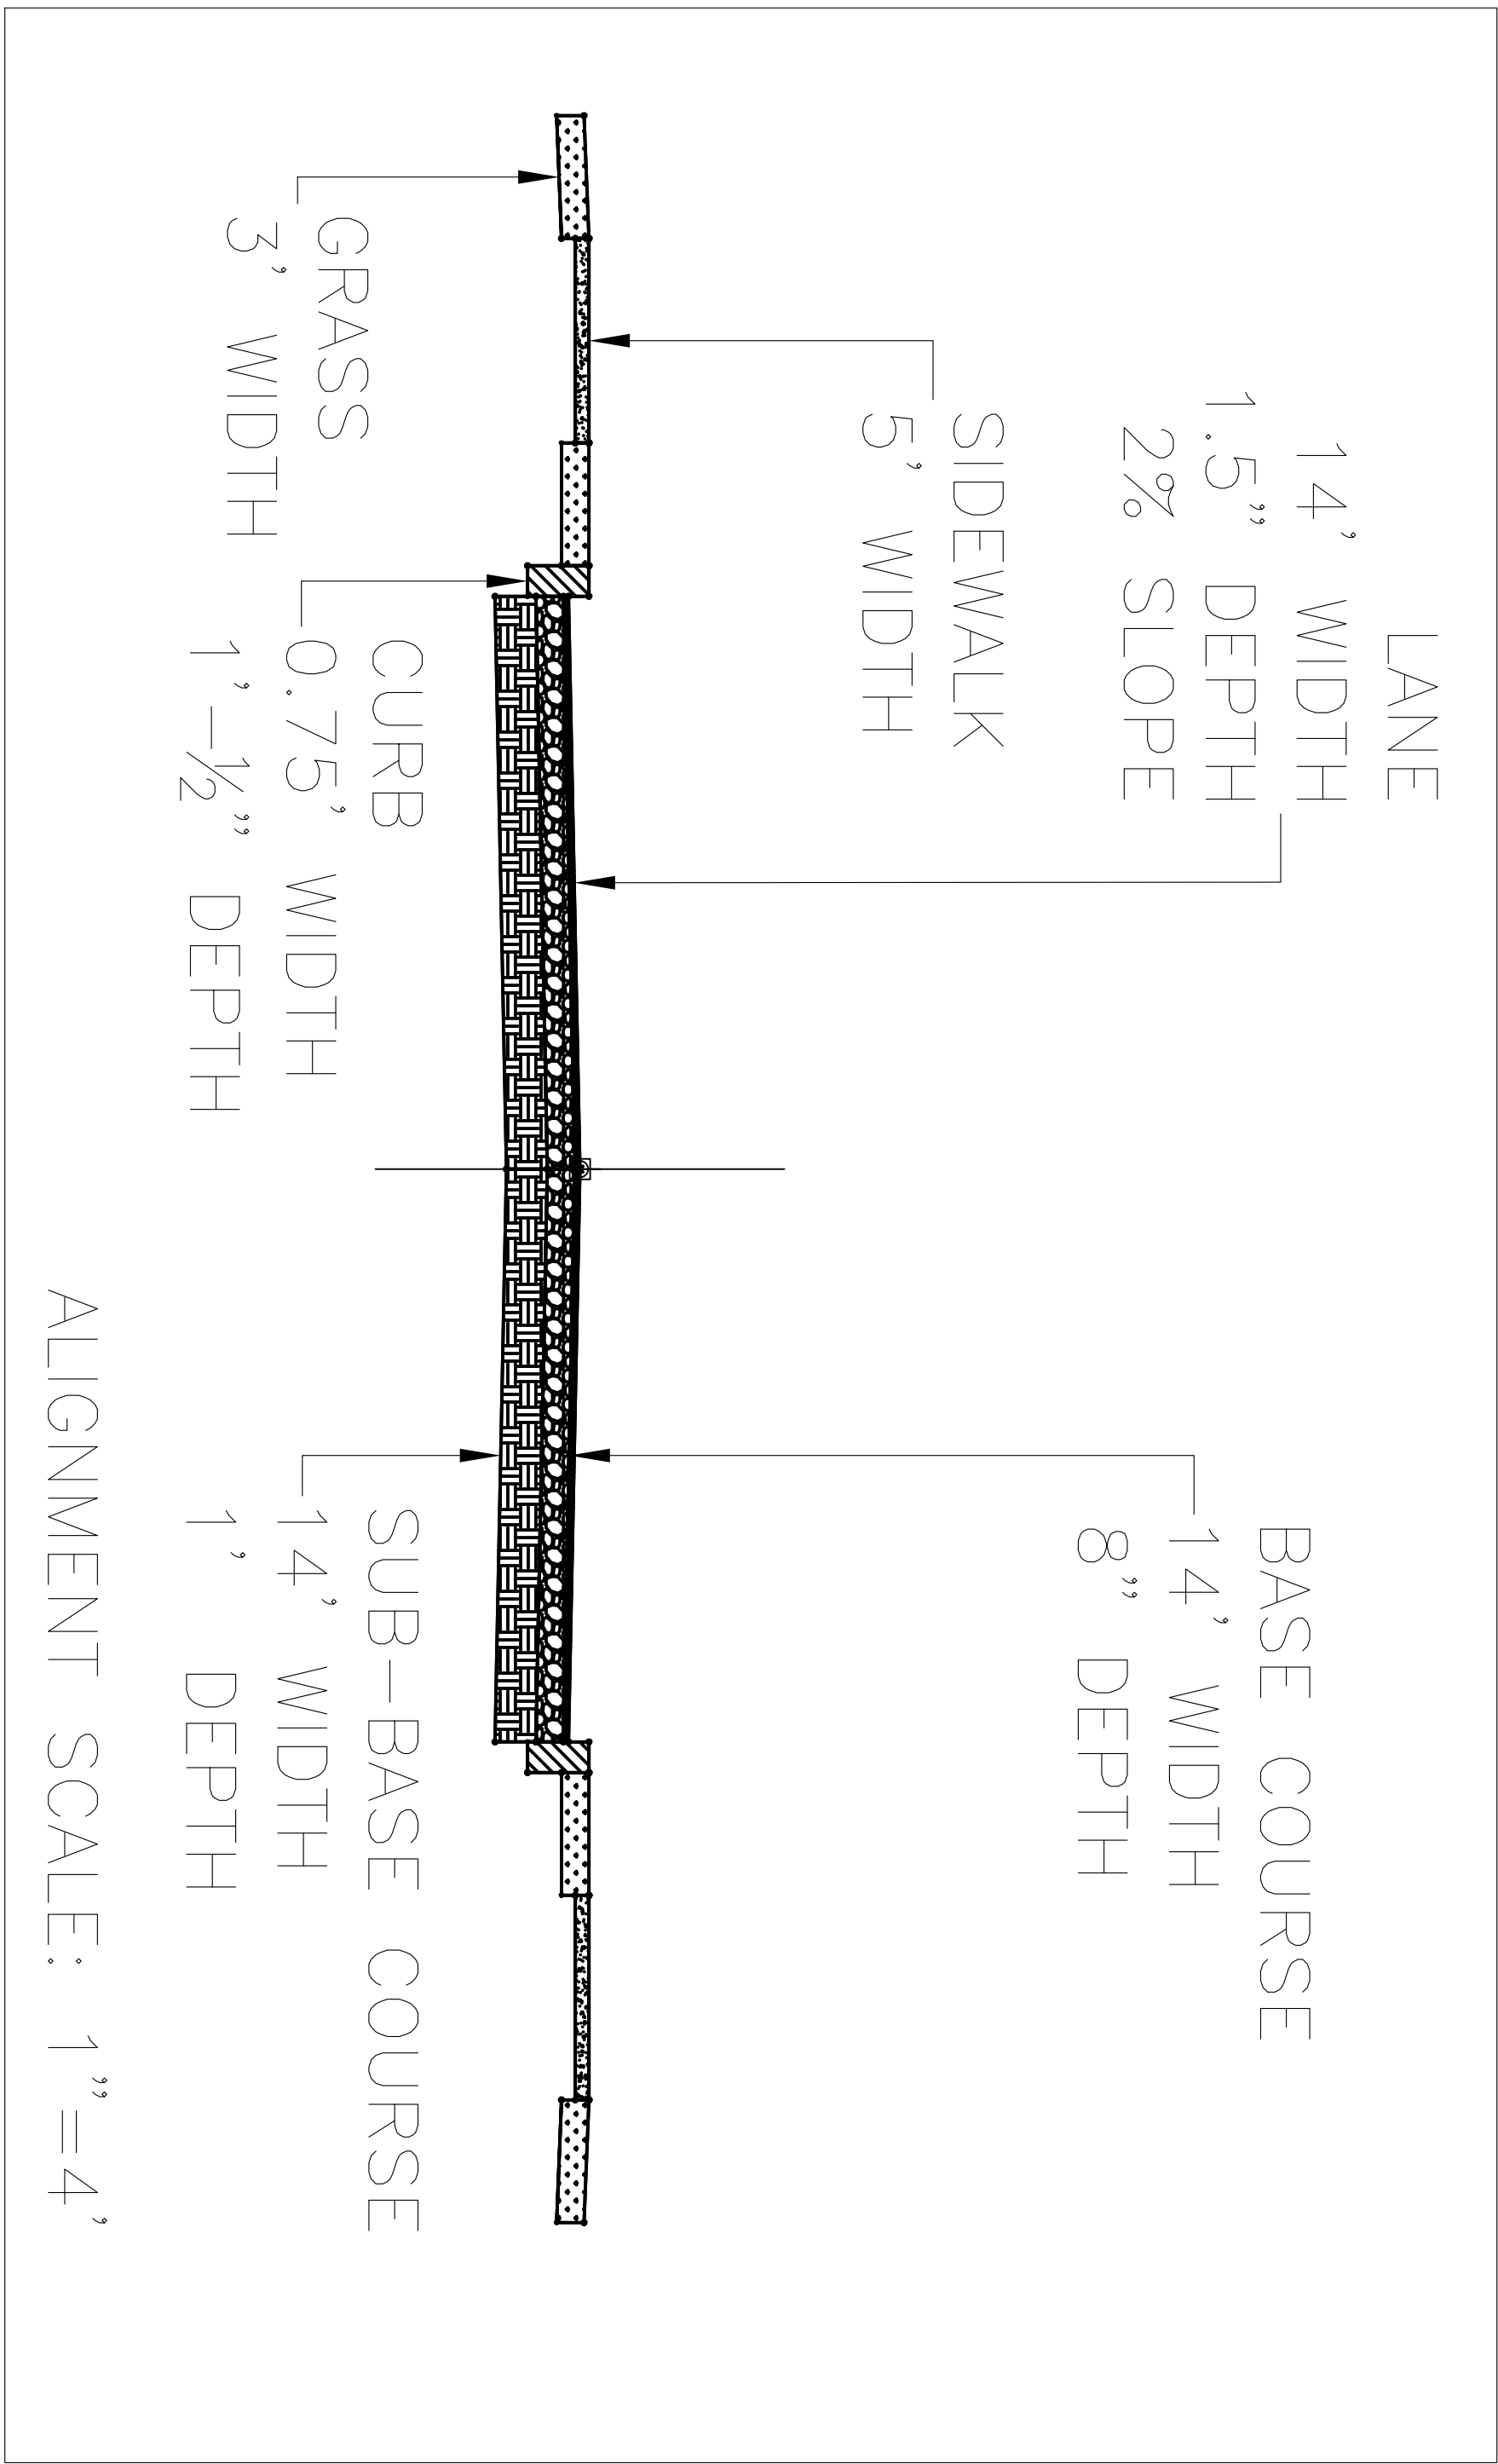


Horizontal Scale: 1"=40'  
Vertical Scale: 1"=4'

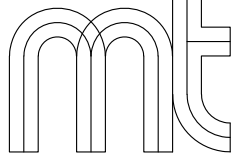

- NOTES
- 1) THIS IS A STUDENT PROJECT.
  - 2) THIS PLAN IS NOT TO BE RECORDED.
  - 3) THIS PLAN IS NOT TO BE USED FOR CONVEYANCING PURPOSES.
  - 4) THIS DRAWING SHALL NOT BE DUPLICATED OR MODIFIED WITHOUT WRITTEN CONSENT OF TORTORA DESIGNS.

Client: A. Richard Vannozzi Address: 550 HUNTINGTON AVE., BOSTON, MA

S-4	Drawing Name: Cross Sections		CIVE 2300 Portfolio Project DEPARTMENT OF CIVIL ENGINEERING TECHNOLOGY Wentworth Institute of Technology		Course #: CIVE 2300	Tortora Designs 25 Margaret Rd Middleboro, MA 508-245-9242 tortoram@wit.edu	
	Drawn By: Michael Tortora		Scale: Varies		Assignment: Project# 6		
	Date: March 22, 2018		Revisions:		Comments/Grade:		