


ELEVATIONS

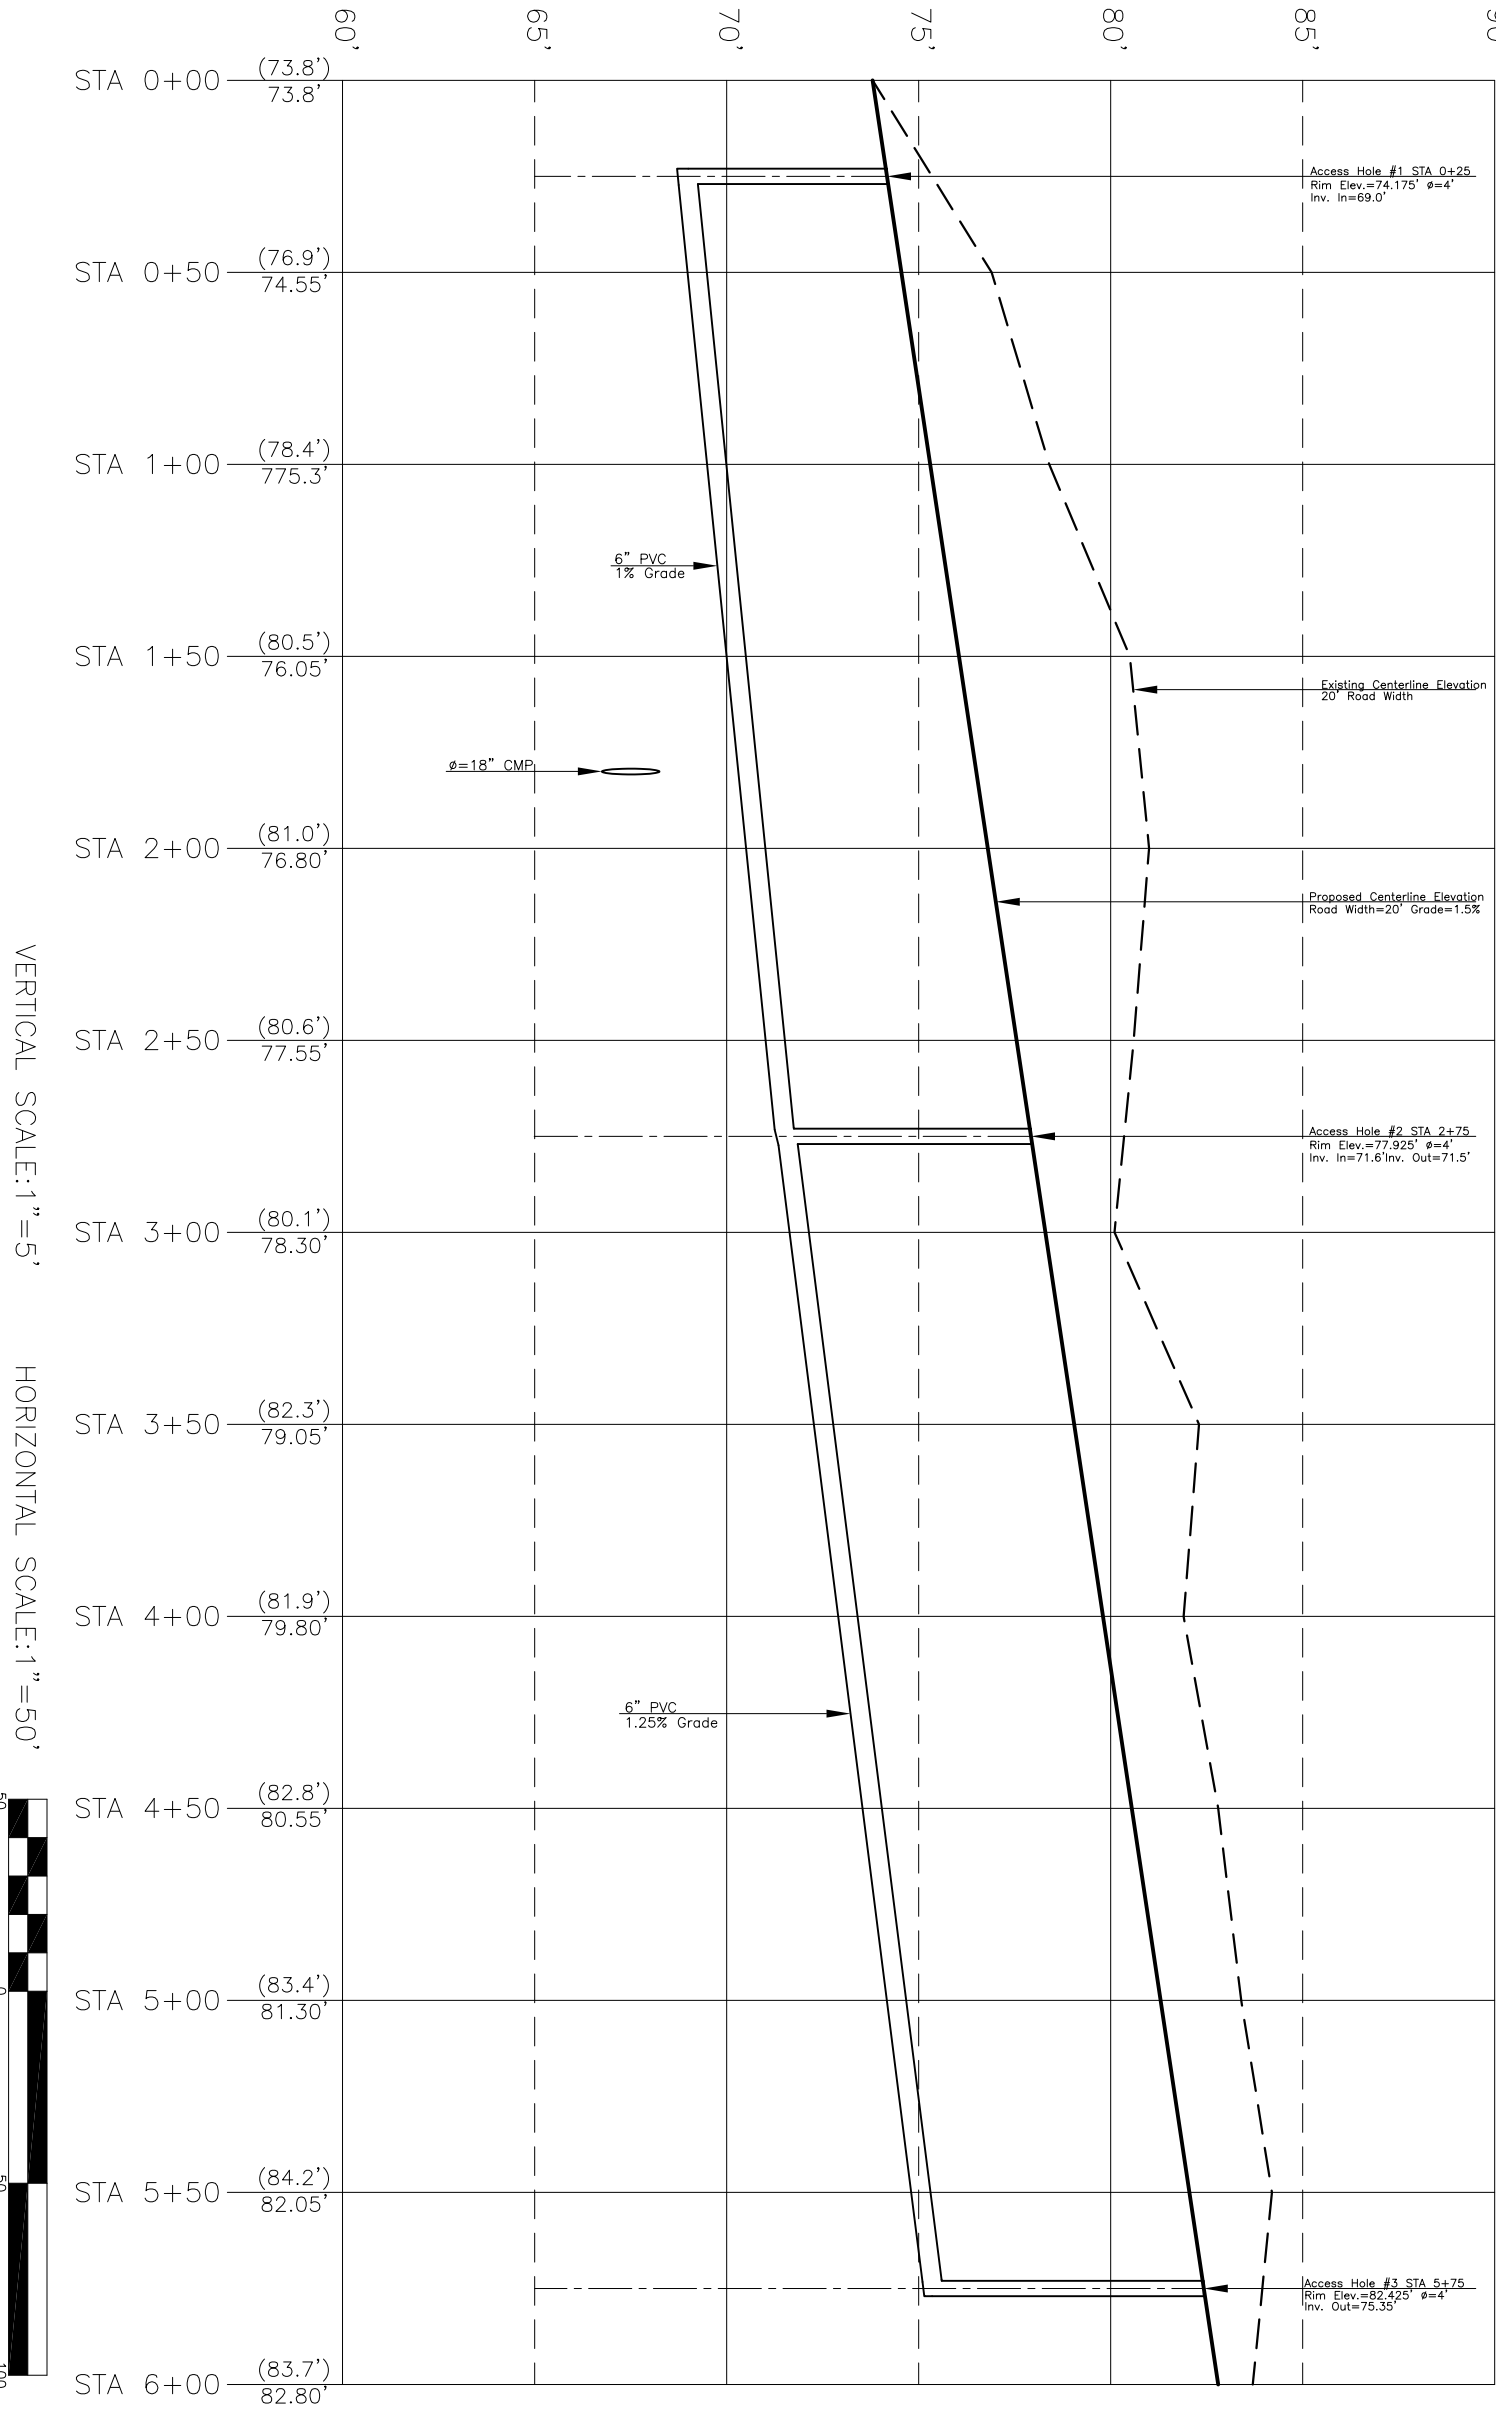

NOTES

- 1) THIS IS A STUDENT PROJECT.
- 2) THIS PLAN IS NOT TO BE RECORDED.
- 3) THIS PLAN IS NOT TO BE USED FOR CONVEYANCING PURPOSES.
- 4) THIS DRAWING SHALL NOT BE DUPLICATED OR MODIFIED WITHOUT WRITTEN CONSENT OF TORTORA DESIGNS.

Client: A., Richard Vannozzi Address: 550 HUNTINGTON AVE., BOSTON, MA

| | | | | | | | |
|---|-----------------|-------------------------------|--|--|----------------------------|--|---|
|  | Drawing Number: | Drawing Name: Road Profile | | CIVE 2300 Portfolio Project DEPARTMENT OF CIVIL ENGINEERING TECHNOLOGY Wentworth Institute of Technology | Course #: CIVE 2300 | | Tortora Designs 25 Margaret Rd Middleboro, MA 508-245-9242 tortoram@wit.edu  |
| | | Drawn By: Michael Tortora | | | Assignment: Project #4A | | |
| | | Date: February 5, 2018 | | | Comments/Grade: | | |
| | | Revisions: | | | | | |