
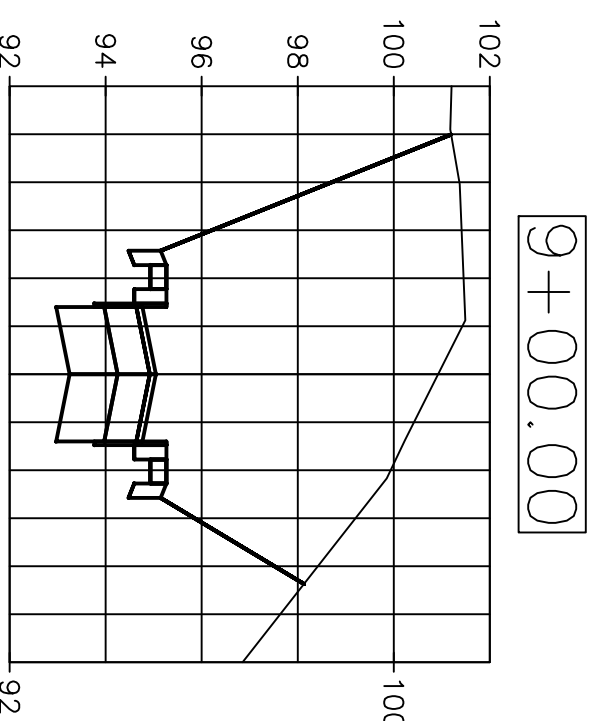
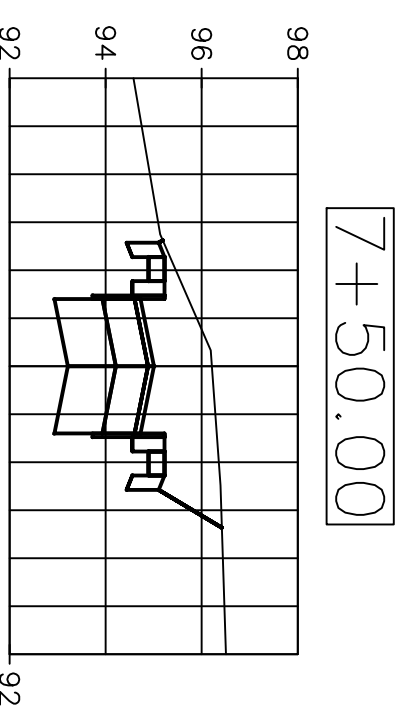
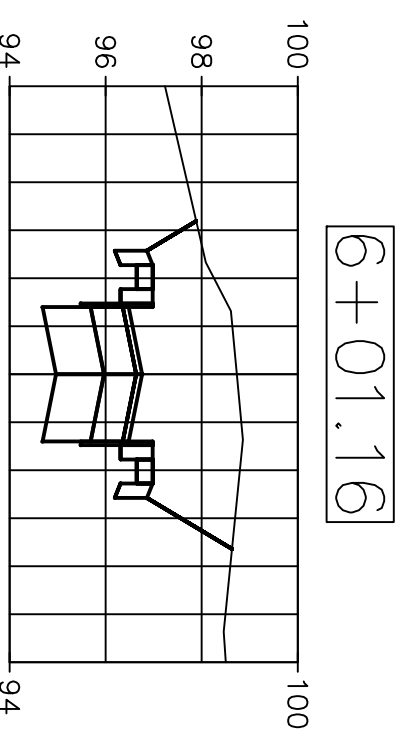
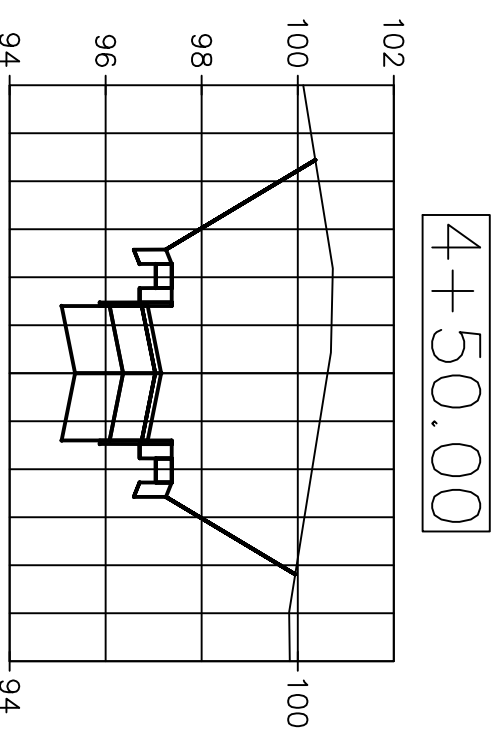
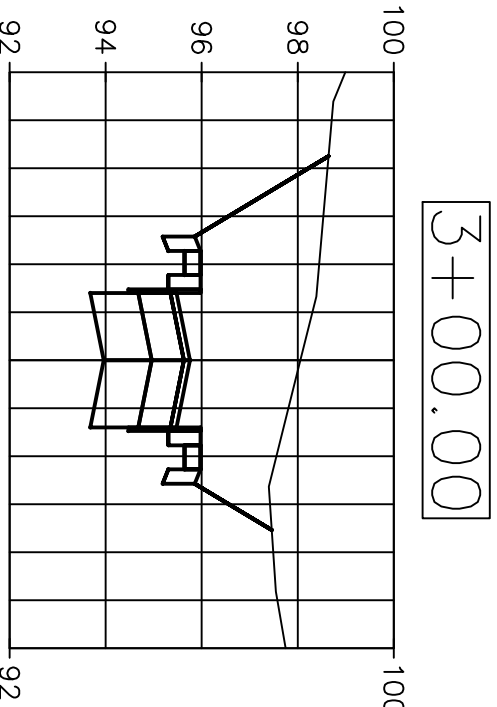
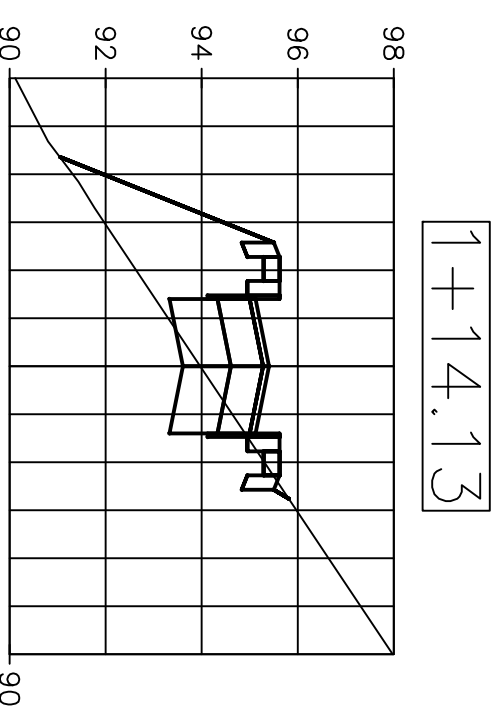
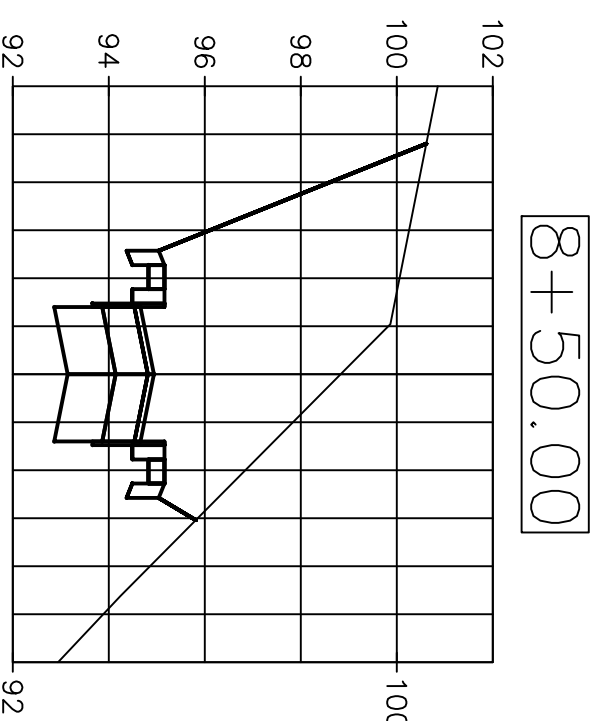
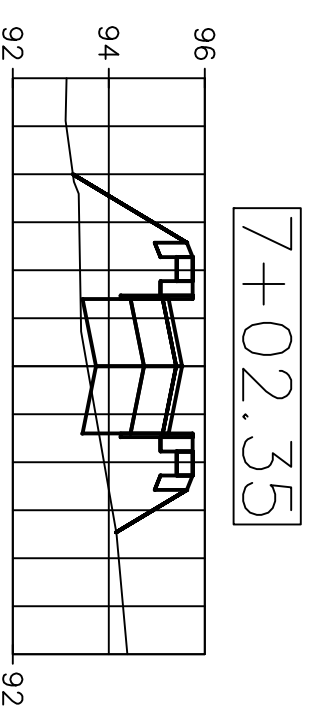
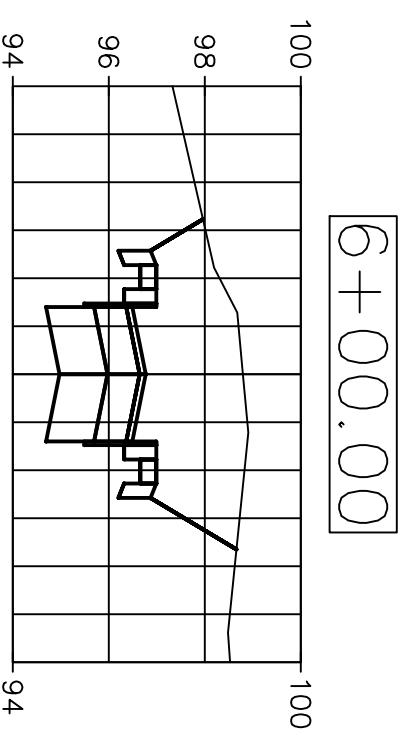
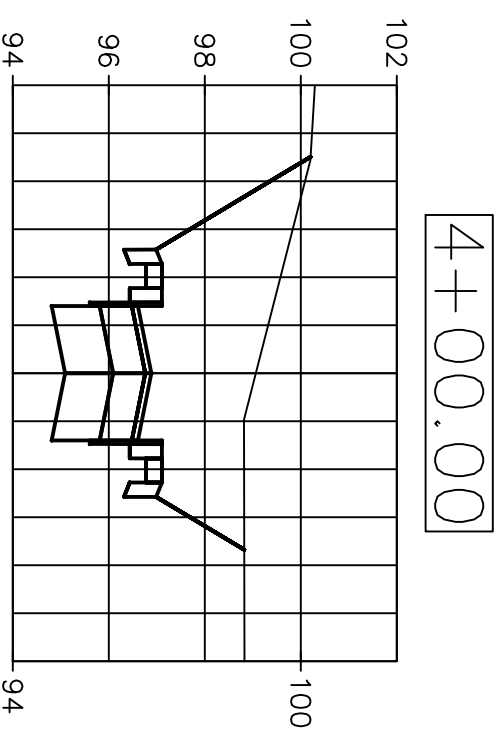
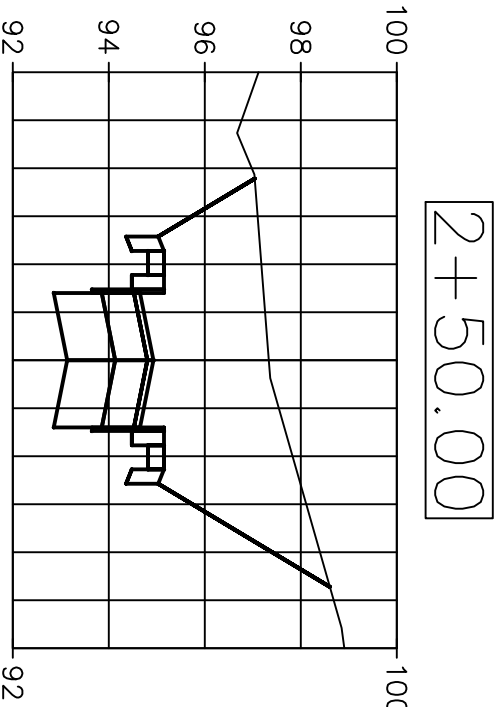
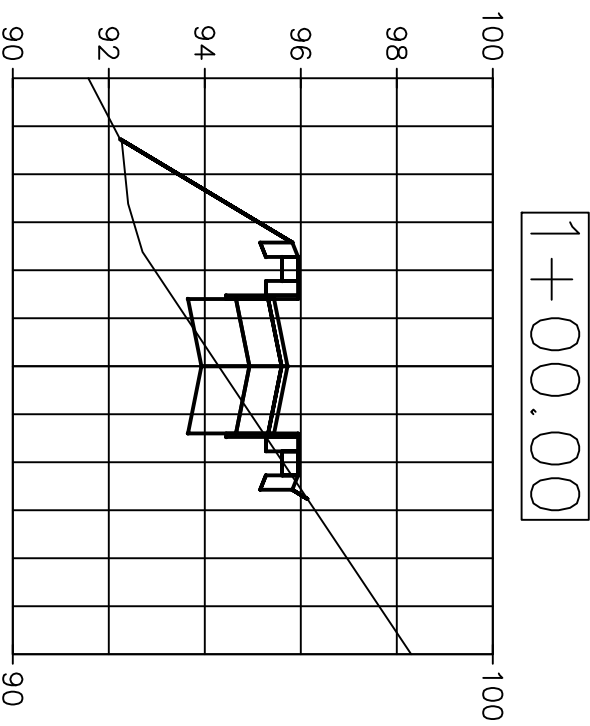
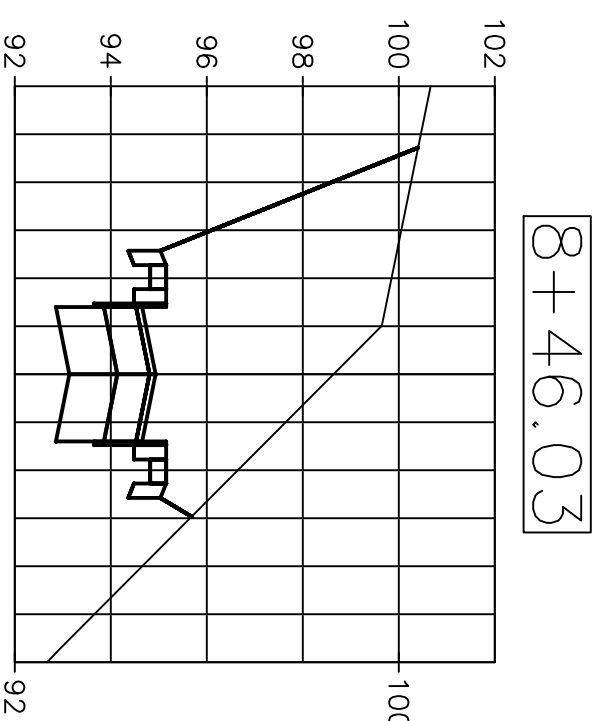
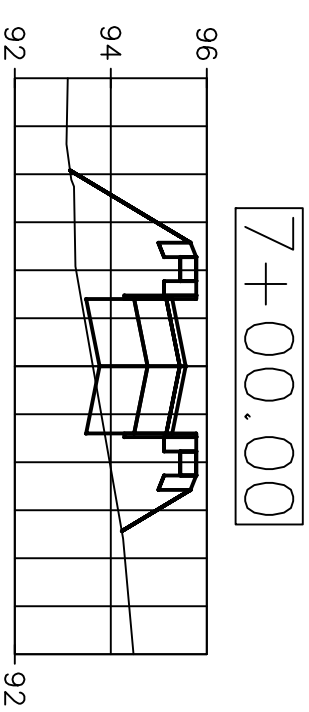
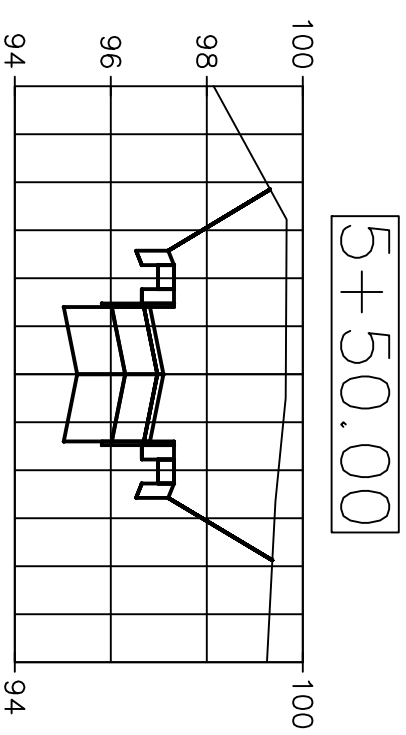
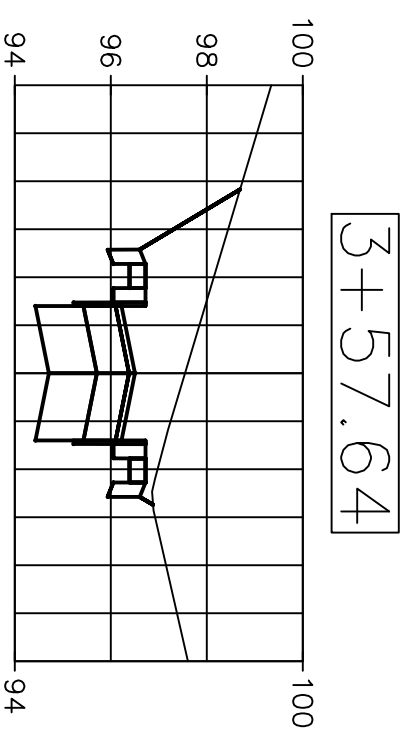
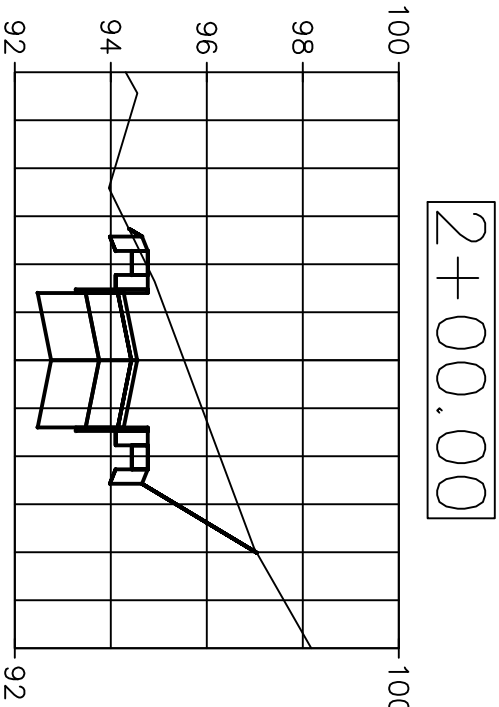


- NOTES
- 1) THIS IS A STUDENT PROJECT.
 - 2) THIS PLAN IS NOT TO BE RECORDED.
 - 3) THIS PLAN IS NOT TO BE USED FOR CONVEYANCING PURPOSES.
 - 4) THIS DRAWING SHALL NOT BE DUPLICATED OR MODIFIED WITHOUT WRITTEN CONSENT OF TORTORA DESIGNS.

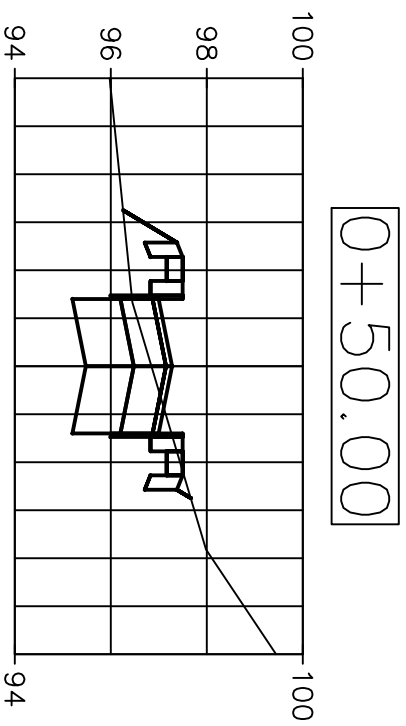

Horizontal Scale: 1"=40'
Vertical Scale: 1"=4'

Client: A. Richard Vannozzi Address: 550 HUNTINGTON AVE., BOSTON, MA

| | | |
|-----------------------------------|---------------------------------|------------------|
| Drawing Number: <div>S-3</div> | Drawing Name: Cross Sections | |
| | Drawn By: Michael Tortora | Scale: Varies |
| | Date: March 22, 2018 | Revisions: |

| | |
|--|--|
| CIVE 2300 Portfolio Project | |
| DEPARTMENT OF CIVIL ENGINEERING TECHNOLOGY | |
| Wentworth Institute of Technology | |

| |
|---------------------------|
| Course #: CIVE 2300 |
| Assignment: Project# 6 |
| Comments/Grade: |

| |
|------------------|
| Tortora Designs |
| 25 Margaret Rd |
| Middleboro, MA |
| 508-245-9242 |
| tortoram@wit.edu |

mt